


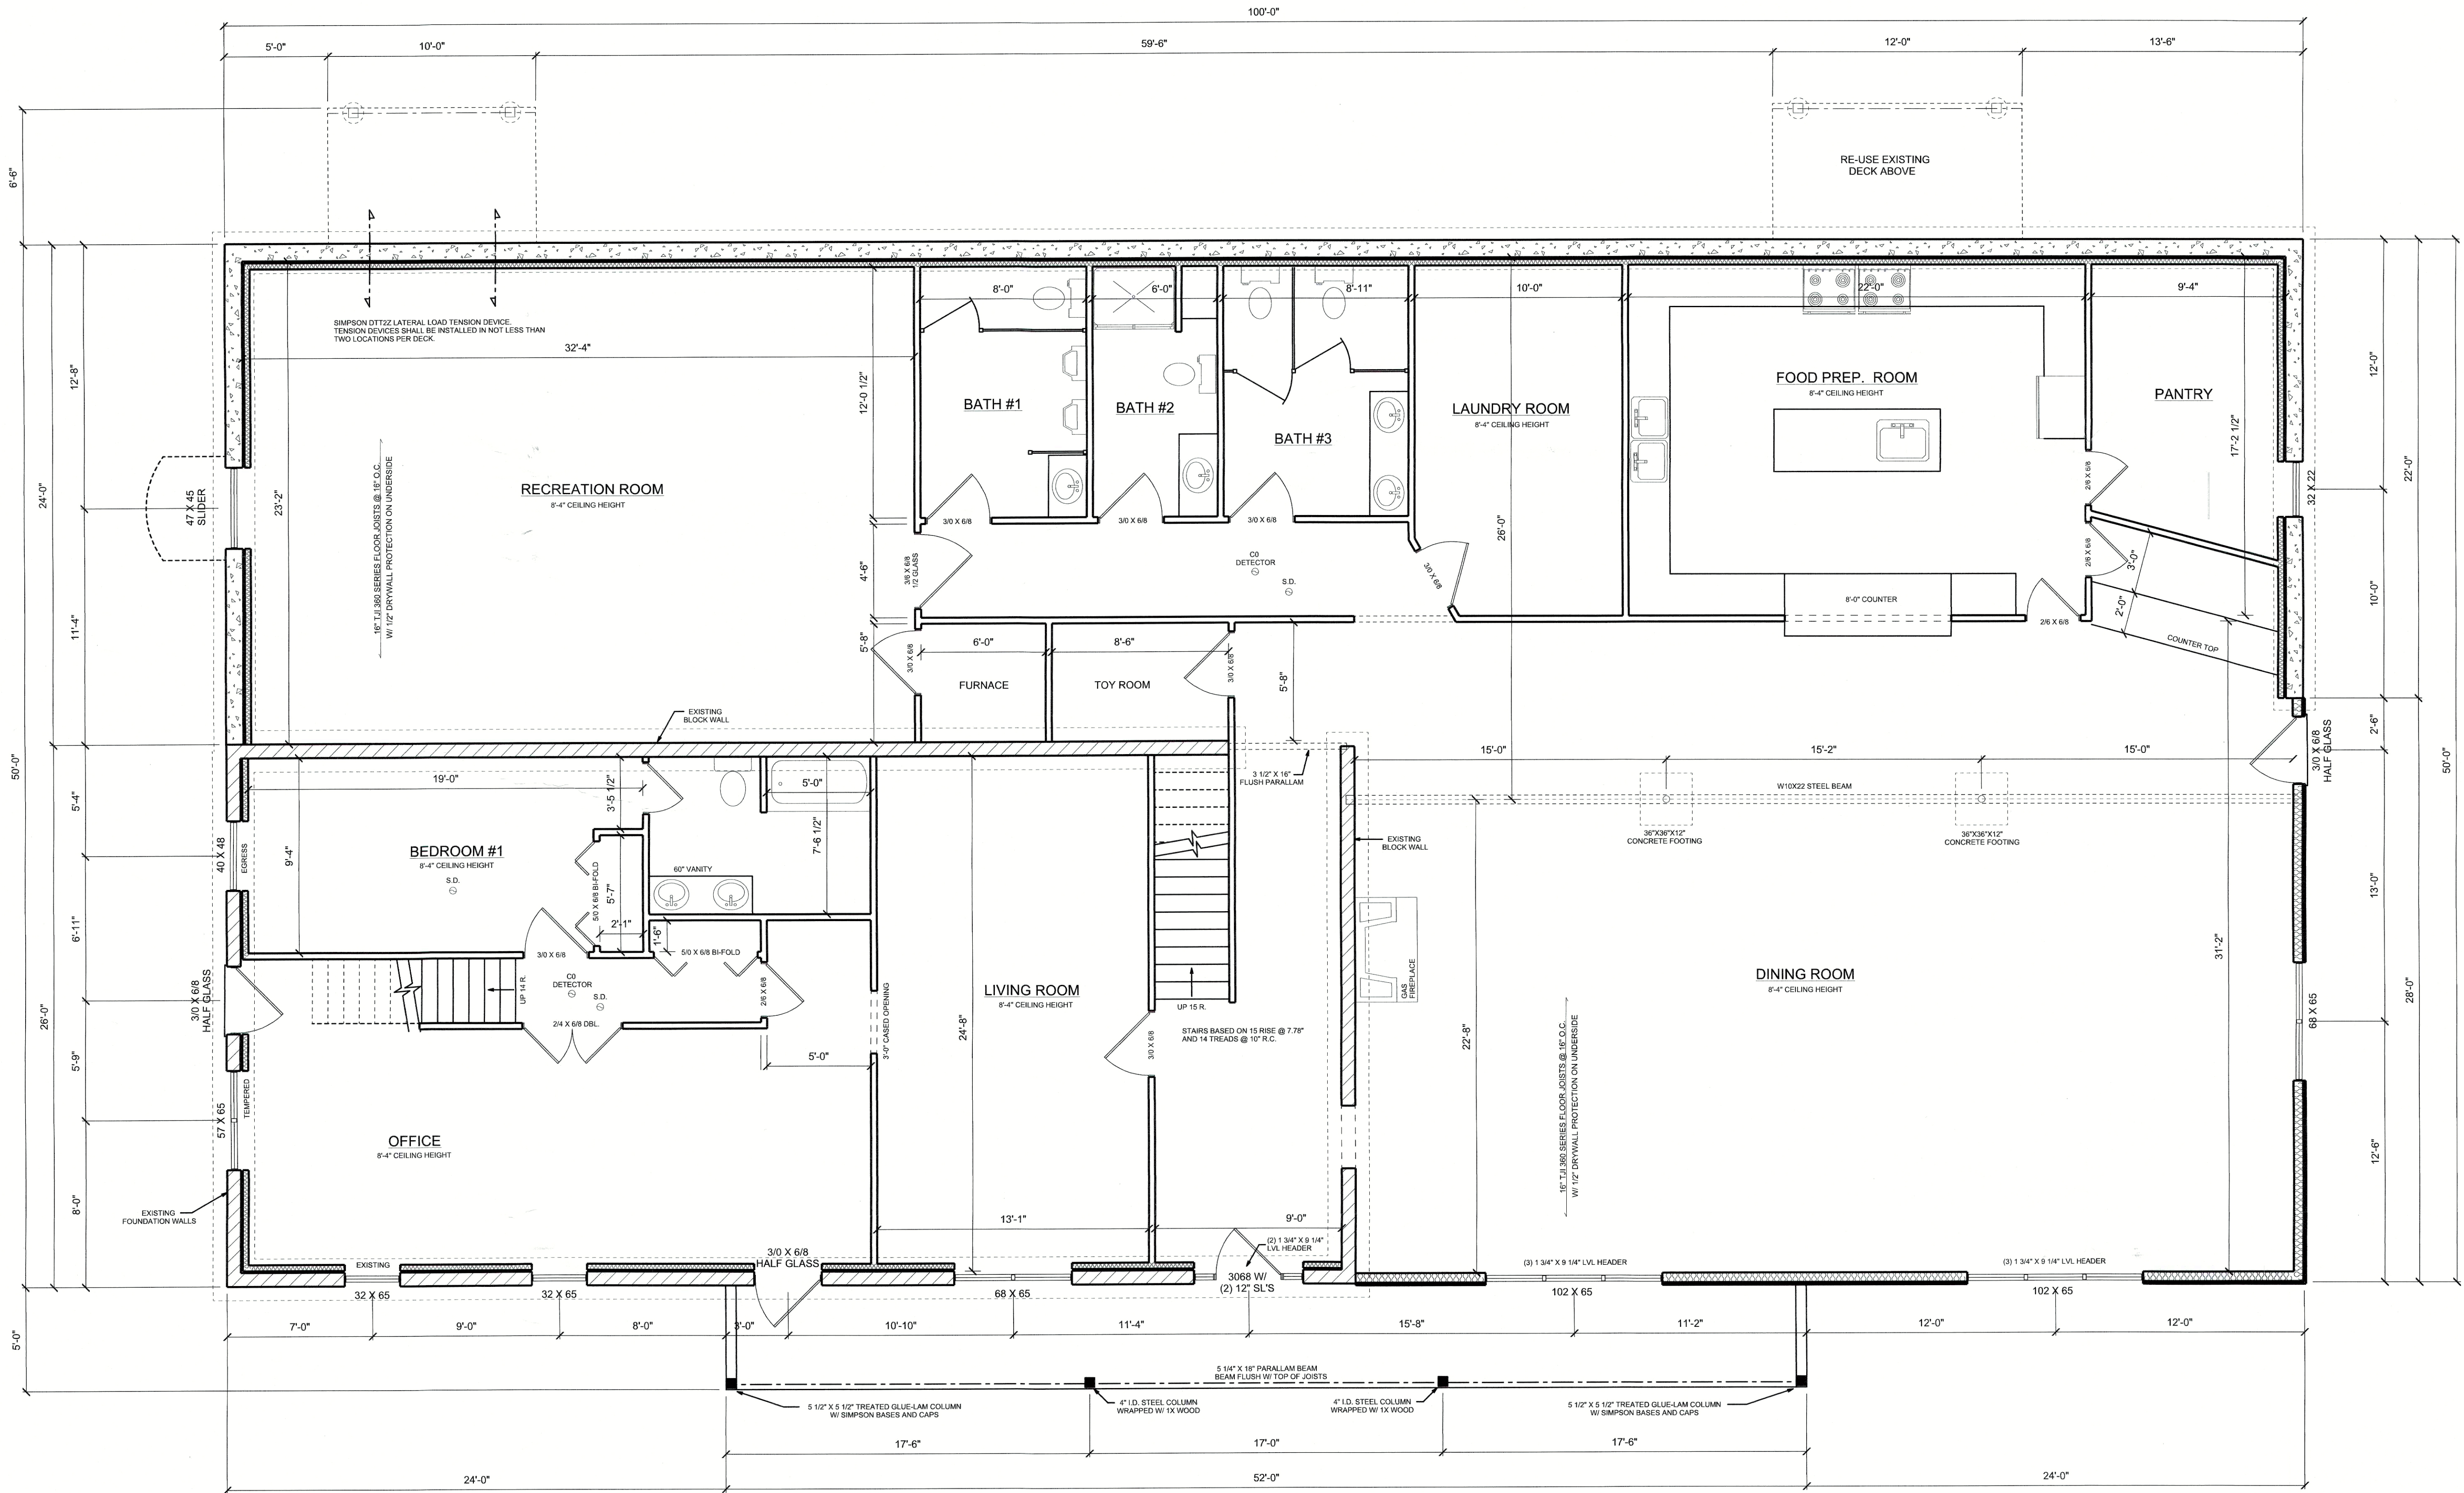

LOWER LEVEL PLAN

SCALE: 1/4" = 1'-0"

FIRST FLOOR: 5000 SQ. FT. LIVING SPACE
SECOND FLOOR: 5260 SQ. FT. LIVING SPACE

ENERGY COMPLIANCE BASED ON
IRC2009 CHAPTER 11 TABLE N1102.1

MINIMUM INSULATION VALUES FOR ZONE 5:
-MAXIMUM GLAZING U-FACTOR-----R-35
-CEILING INSULATION-----R-38
-WALL INSULATION-----R-20
-FLOOR INSULATION-----R-30
-SLAB FLOOR INSULATION-----R-10, 2'-0"
-BASEMENT WALL INSULATION-----R-10 CONTINUOUS OR R-13 CAVITY
-CRAWL SPACE WALL INSULATION-----R-10 CONTINUOUS OR R-13 CAVITY

ALL BEAM/HEADER/GIRDER/TRUSS SUPPORT
STUDS SHALL CONTINUE UNINTERRUPTED (INCLUDING
THRU AND FLOOR LEVELS) TO A SUPPORTING BEAM,
HEADER, COLUMN OR FOUNDATION.
ALL OPENINGS IN BEARING WALLS TO HAVE
(2) 2X10 HEADER W/ MIN. (1) 2X4 JACK STUD UNLESS
NOTED.

ROOF LOADS: 30 PSF SNOW LOAD- TOP CHORD
10 PSF DEAD LOAD- TOP CHORD
20 PSF LIVE LOAD- BOTTOM CHORD
10 PSF WHERE STORAGE AREA HAS AT LEAST
30" HEIGHT AND 30 SQ. FT. OF FLOOR SPACE
DEAD LOAD- BOTTOM CHORD

2ND FLOOR LOADS: 40 PSF LIVE LOAD
30 PSF LIVE LOAD- (SLEEPING AREAS)
10 PSF DEAD LOAD

FIRST FLOOR LOADS: 40 PSF LIVE LOAD
10 PSF DEAD LOAD


BASIC WIND SPEED: 90 MPH FOR 3 SECOND GUST
WIND EXPOSURE CATEGORY: SEVERE
SEISMIC DESIGN CATEGORY: B
WEATHERING AREA: SEVERE
FROST LINE DEPTH: 36"
TERMITES AREA: MODERATE-HEAVY
DECAY AREA: SLIGHT-MODERATE
WINTER DESIGN TEMPERATURE: 10° F
ICE SHIELD UNDERLAYMENT REQUIRED: YES
FLOOD HAZARDS: SEE MAP

THESE DRAWINGS HAVE BEEN PREPARED WITH THE GREATEST OF CARE
AND ACCURACY, HUMAN ERROR IS POSSIBLE SINCE WE ARE NOT IN CONTROL OVER THE
ACTUAL CONSTRUCTION. MUSSELMAN LUMBER INC. ASSUMES NO RESPONSIBILITY FOR
ANY ERRORS OR OMISSIONS. THE DRAWING IS FOR INFORMATION ONLY. THE CONTRACTOR
IS RESPONSIBLE FOR VERIFYING ALL DIMENSIONS AND CONDITIONS OF THE PROJECT
BEFORE CONSTRUCTION. THE CONTRACTOR SHALL VERIFY ALL DIMENSIONS
AND CONDITIONS OF THE PROJECT BEFORE CONSTRUCTION OF THIS PROJECT.

DRAWN BY:
D. WISE

DATE: 07-12-16 PRELIMINARY
REVISION: 07-29-16 FINAL PLAN
09-29-16 REVISED FINAL

MUSSELMAN LUMBER INC.
200 BRIMMER AVE
NEW HOLLAND, PA 17557
PHONE# 717-354-4321
FAX # 717-355-2401

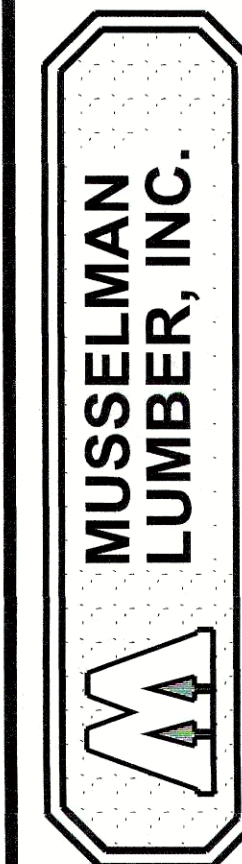

DRAWING #

16-118

SHEET NUMBER

OF 5



FRONT ELEVATION
SCALE: 1/4" = 1'-0"



REAR ELEVATION
SCALE: 1/4" = 1'-0"

THESE DRAWINGS HAVE BEEN PREPARED WITH THE GREATEST OF CARE AND ACCURACY. HOWEVER, HUMAN ERROR IS POSSIBLE SINCE WE'RE NOT PROVIDING A PROFESSIONAL ENGINEERING OR ARCHITECTURAL SEAL. THE USER ASSUMES ALL RESPONSIBILITY FOR THE ACCURACY OF THE INFORMATION PROVIDED. THE USER ASSUMES ALL RESPONSIBILITY FOR ANY DAMAGES, INCLUDING STRUCTURAL FAILURES DUE TO ANY DEPENDENCIES, ARISING FROM THE USE OF THESE DRAWINGS. THE USER ASSUMES ALL RESPONSIBILITY FOR CHECKING WITH THE LOCAL BUILDING OFFICIALS PRIOR TO CONSTRUCTION OF THIS PROJECT. AND STRUCTURAL MEMBERS PRIOR TO CONSTRUCTION OF THIS PROJECT.

DRAWN BY:
D. WISE

DATE: 07-12-16 PRELIMINARY
REVISION: 07-29-16 FINAL PLAN

MUSSELMAN LUMBER INC.
200 BRIMMER AVE
NEW HOLLAND, PA 17557
PHONE # 717-354-4321
FAX # 717-355-2401



DRAWING #
16-118
SHEET NUMBER
3 OF 5



LEFT ELEVATION
SCALE: 1/4" = 1'-0"




RIGHT ELEVATION
SCALE: 1/4" = 1'-0"

THESE DRAWINGS HAVE BEEN PREPARED WITH THE GREATEST OF CARE AND ACCURACY, BUT THE USER SHALL BE RESPONSIBLE FOR THE ACTUAL CONSTRUCTION. MUSSELMAN LUMBER, INC. ASSUMES NO RESPONSIBILITY FOR OMISSIONS, OR ERRORS IN THE DESIGN OF BLUEPRINTS. IT IS RECOMMENDED THAT THE USER CONSULT WITH A PROFESSIONAL ENGINEER OR ARCHITECT FOR CHECKS OF THIS CONSTRUCTION PROJECT. THE CONTRACTOR SHALL VERIFY ALL DIMENSIONS AND STRUCTURAL DETAILS PRIOR TO CONSTRUCTION OF THIS PROJECT.

DRAWN BY:
D. WISE

DATE: 07-12-16 PRELIMINARY
REVISION: 07-29-16 FINAL PLAN

MUSSELMAN LUMBER INC.
200 BRIMMER AVE
NEW HOLLAND, PA 17557
PHONE# 717-354-4321
FAX # 717-355-2401

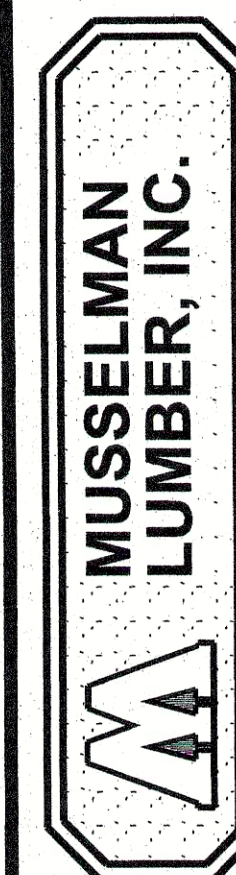

DRAWING #
16-118

SHEET NUMBER
4 OF 5

ALL CONSTRUCTION SHALL BE DONE IN ACCORDANCE TO
2009 INTERNATIONAL RESIDENTIAL CODE.

- HEATING REQUIREMENTS AS PER SECTION (R303.8)
- MATERIALS, DESIGN, CONSTRUCTION AND INSTALLATION OF SANITARY DRAINAGE SYSTEMS AS PER (CHAPTER 30)
- PROVIDE ONE VOLT SMOKE DETECTOR IN EACH SLEEPING AREA BACK-UP IN EACH BEDROOM, OUTSIDE OF EACH SLEEPING AREA, AND ONE PER FLOOR LEVEL. DETECTORS TO BE INTERCONNECTED. COMPLY WITH SECTION (R315)
- ALL FOAM PLASTIC INSULATION SHALL MEET THE REQUIREMENTS IN SECTION (R307.1)
- WALL AND CEILING FINISHES SHALL HAVE A FLAME-SPREAD CLASSIFICATION OF NOT GREATER THAN 200. ALL WALL AND CEILING FINISHES SHALL HAVE A SMOKE DEVELOPMENT INDEX OF NOT GREATER THAN 450 AS PER SECTION (R315)
- INSULATION SHALL HAVE A FLAME SPREAD AND SMOKE DEVELOPMENT INDEX AS PER SECTION (R307.1)
- PRESSURE TREATED WOOD SHALL MEET THE STANDARDS OF SECTION (200.1.1)
- ALL WOOD SHALL BE PROTECTED FROM DECAY AND TERMITES AS PER SECTION (R308)

-INTERIOR LOAD BEARING WALLS SHALL BE CONSTRUCTED, FRAMED AND FIREBLOCKED AS SPECIFIED FOR EXTERIOR WALLS...SECTION R602.4
-DRILLING AND NOTCHING STUDS AND TOP PLATES SHALL BE IN COMPLIANCE W/ SECTION R602.6 AND FIGURE R602.6(1).
-BEARING WALL HEADERS SHALL FOLLOW TABLES R502.5(1) , R502.5(2) AND TABLE R602.7.2. NON-BEARING WALL HEADERS SHALL FOLLOW SECTION R602.7.2
-FIREBLOCKING REQUIREMENTS AND MATERIALS SHALL BE IN COMPLIANCE W/ SECTION R602.8

- ALL GYPSUM BOARD SHEATHING SHALL FOLLOW SECTION 702.3 AND TABLE 702.3.5
- ALL STONE AND MASONRY VENEERS SHALL BE IN COMPLIANCE WITH SECTION R703.7 AND TABLES R703.4 AND R703.7.3
- FLASHING FOR MASONRY VENEERS SHALL BE IN COMPLIANCE WITH SECTION R703.7.5 AND R703.8

- FROST PROTECTED SHALLOW FOUNDATIONS SHALL FOLLOW SECTION (R403.3) REQUIREMENTS
- SOIL IS BASED ON VIRGIN SOIL WITH NO BACKFILL UNDER FOUNDATIONS
- ALL STEEL COLUMNS AND GIRDERS SHALL HAVE A SHOP COAT OF RUST INHIBITIVE PAINT.

-ALL ROOF FRAMING MEMBERS ARE BASED ON #2 AND BETTER
GRADE, SPRUCE-PINE-FIR
-22" X 33" ATTIC ACCESS OPENINGS SHALL BE INSTALLED AS PER SECTION
R807 TO ATTIC AREA.

- HEADERS THAT ARE NOT SPECIFIED ON THE PRINT SHALL MEET THE REQUIREMENTS OF RSD2.5(1) OR RSD2.5(2).
- ALL FLOOR JOISTS, BEAMS AND GIRDERS SHALL HAVE A MINIMUM OF 1-1/2" BEARING ON CONCRETE OR METAL. NO LESS THAN 3" ON MASONRY. OVERLAPPING OF JOISTS SHALL FOLLOW SECTION RSD2.6.1
- ALL DRILLING AND NOTCHING OF STRUCTURAL FLOOR MEMBERS SHALL FOLLOW FIGURE RSD2.8
- ALL FRAMING SHALL BE NAILED IN ACCORDANCE WITH TABLE RSD2.3(1)
- FRAMING OF OPENINGS IN FLOOR SYSTEM SHALL BE IN COMPLIANCE TO RSD2.10 UNLESS NOTED
- WOOD TRUSSES SHALL BE IN COMPLIANCE W/ SECTION RSD2.11
- DRAFT STOPPING REQUIREMENTS AND MATERIALS SHALL BE IN COMPLIANCE W/ SECTION RSD2.12
- END JOISTS IN SUBFLOOR SHALL OCCUR OVER SUPPORTS UNLESS OTHERWISE NOTED
- MATCHED LUMBER JOISTS, IN WHICH EACH PIECE SHALL BEAR ON AT LEAST TWO JOISTS.


-ROOF FLASHING SHALL BE IN COMPLIANCE TO SECTION R903.2
-ROOF DRAINS (IF NEEDED) AS PER SECTION R903.4

-FACTORY BUILT CHIMNEYS AND FACTORY BUILT FIREPLACES SHALL BE IN COMPLIANCE TO SECTIONS R1002 AND R1004 RESPECTIVELY

- ALL APPLIANCES SHALL BE LISTED AND BEAR THE LABEL OF AN APPROVED AGENCY UNLESS OTHERWISE APPROVED IN ACCORDANCE WITH SECTION E104.11.
- APPLIANCE ACCESS FOR INSPECTION SERVICE, REPAIR AND REPLACEMENT SHALL BE IN COMPLIANCE WITH SECTION M1305.
- APPLIANCE INSTALLATION SHALL BE IN COMPLIANCE TO SECTION M1307.
- HEATING AND COOLING EQUIPMENT AND APPLIANCES SHALL BE IN COMPLIANCE TO CHAPTER 14.
- ALL EXHAUST SYSTEMS SHALL BE IN COMPLIANCE TO CHAPTER 15.
- ALL DUCT WORK SYSTEMS SHALL BE IN COMPLIANCE TO CHAPTER 16.
- BOILERS AND WATER HEATERS SHALL BE IN COMPLIANCE TO CHAPTER 20.
- GENERAL ADMINISTRATION REQUIREMENTS OF THE CODE IS COVERED IN CHAPTER 25.
- SYSTEMS AND INSPECTION REQUIREMENTS OF THE CODE IS COVERED IN CHAPTER 25.
- GENERAL PLUMBING REQUIREMENTS SUCH AS WATER SERVICE LOCATION AND DEPTH SHALL COMPLY WITH CHAPTER 26.
- SANITARY AND STORM SEWER LOCATIONS AND DEPTH SHALL COMPLY WITH P2603 AND P2604.
- SUPPORT FOR PIPING SHALL COMPLY WITH SECTION P2905.
- ALL PLUMBING MATERIALS EVALUATION AND LISTING SHALL COMPLY WITH SECTION P2908.
- ALL PLUMBING SHALL COMPLY WITH CHAPTER 27.


- ELECTRICAL INSPECTIONS AND APPROVALS SHALL COMPLY WITH SECTION E3003.
- SERVICE CONDUCTORS AND EQUIPMENT FOR THE CONTROL AND PROTECTION OF SERVICES AND THEIR INSTALLATION REQUIREMENTS SHALL COMPLY WITH SECTION E3501.
- ELECTRICAL SERVICE SIZE AND RATING SHALL COMPLY WITH SECTION E3502.
- GENERAL SERVICE EQUIPMENT SHALL COMPLY WITH SECTION E3506.
- SYSTEM GROUNDING SHALL COMPLY WITH SECTION E3507.
- OVERCURRENT PROTECTION SHALL COMPLY WITH SECTION E3603.
- ALL WIRING METHODS SHALL COMPLY WITH CHAPTER 37.
- REQUIRED POWER AND LIGHTING DISTRIBUTION SHALL COMPLY WITH CHAPTER 38.
- DEVICES AND LUMINAIRES SHALL COMPLY WITH SECTION E3803.
- APPLIANCE INSTALLATION SHALL COMPLY WITH CHAPTER 40.

LIVE LOAD——40 P.S.F.
DEAD LOAD——12 P.S.F.

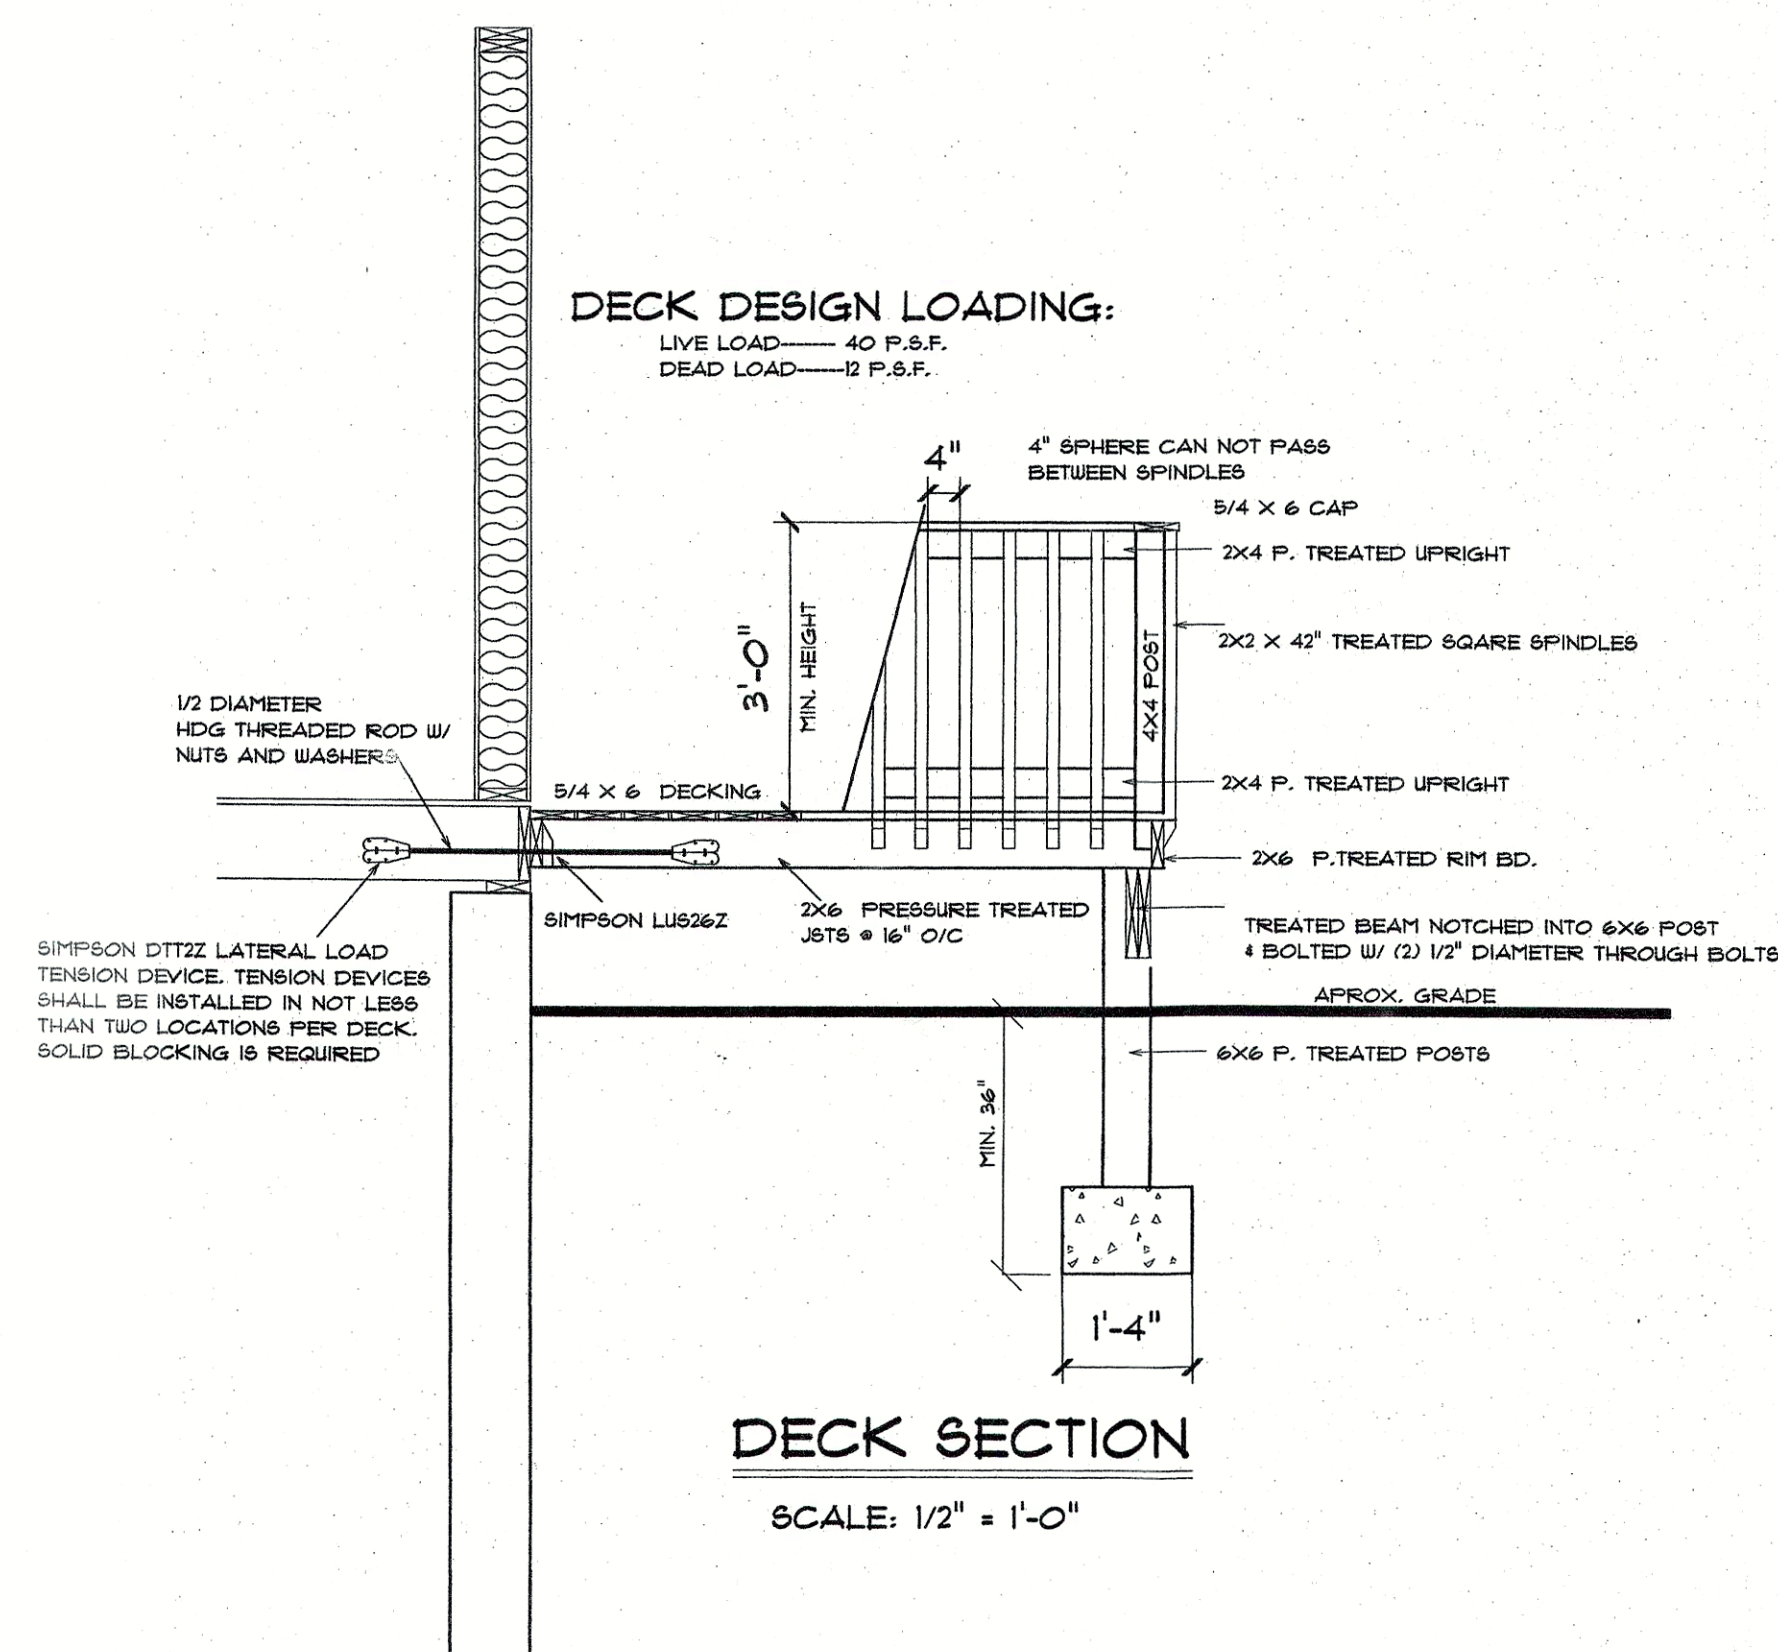

DECK SECTION

SCALE: 1/2" = 1'-0"

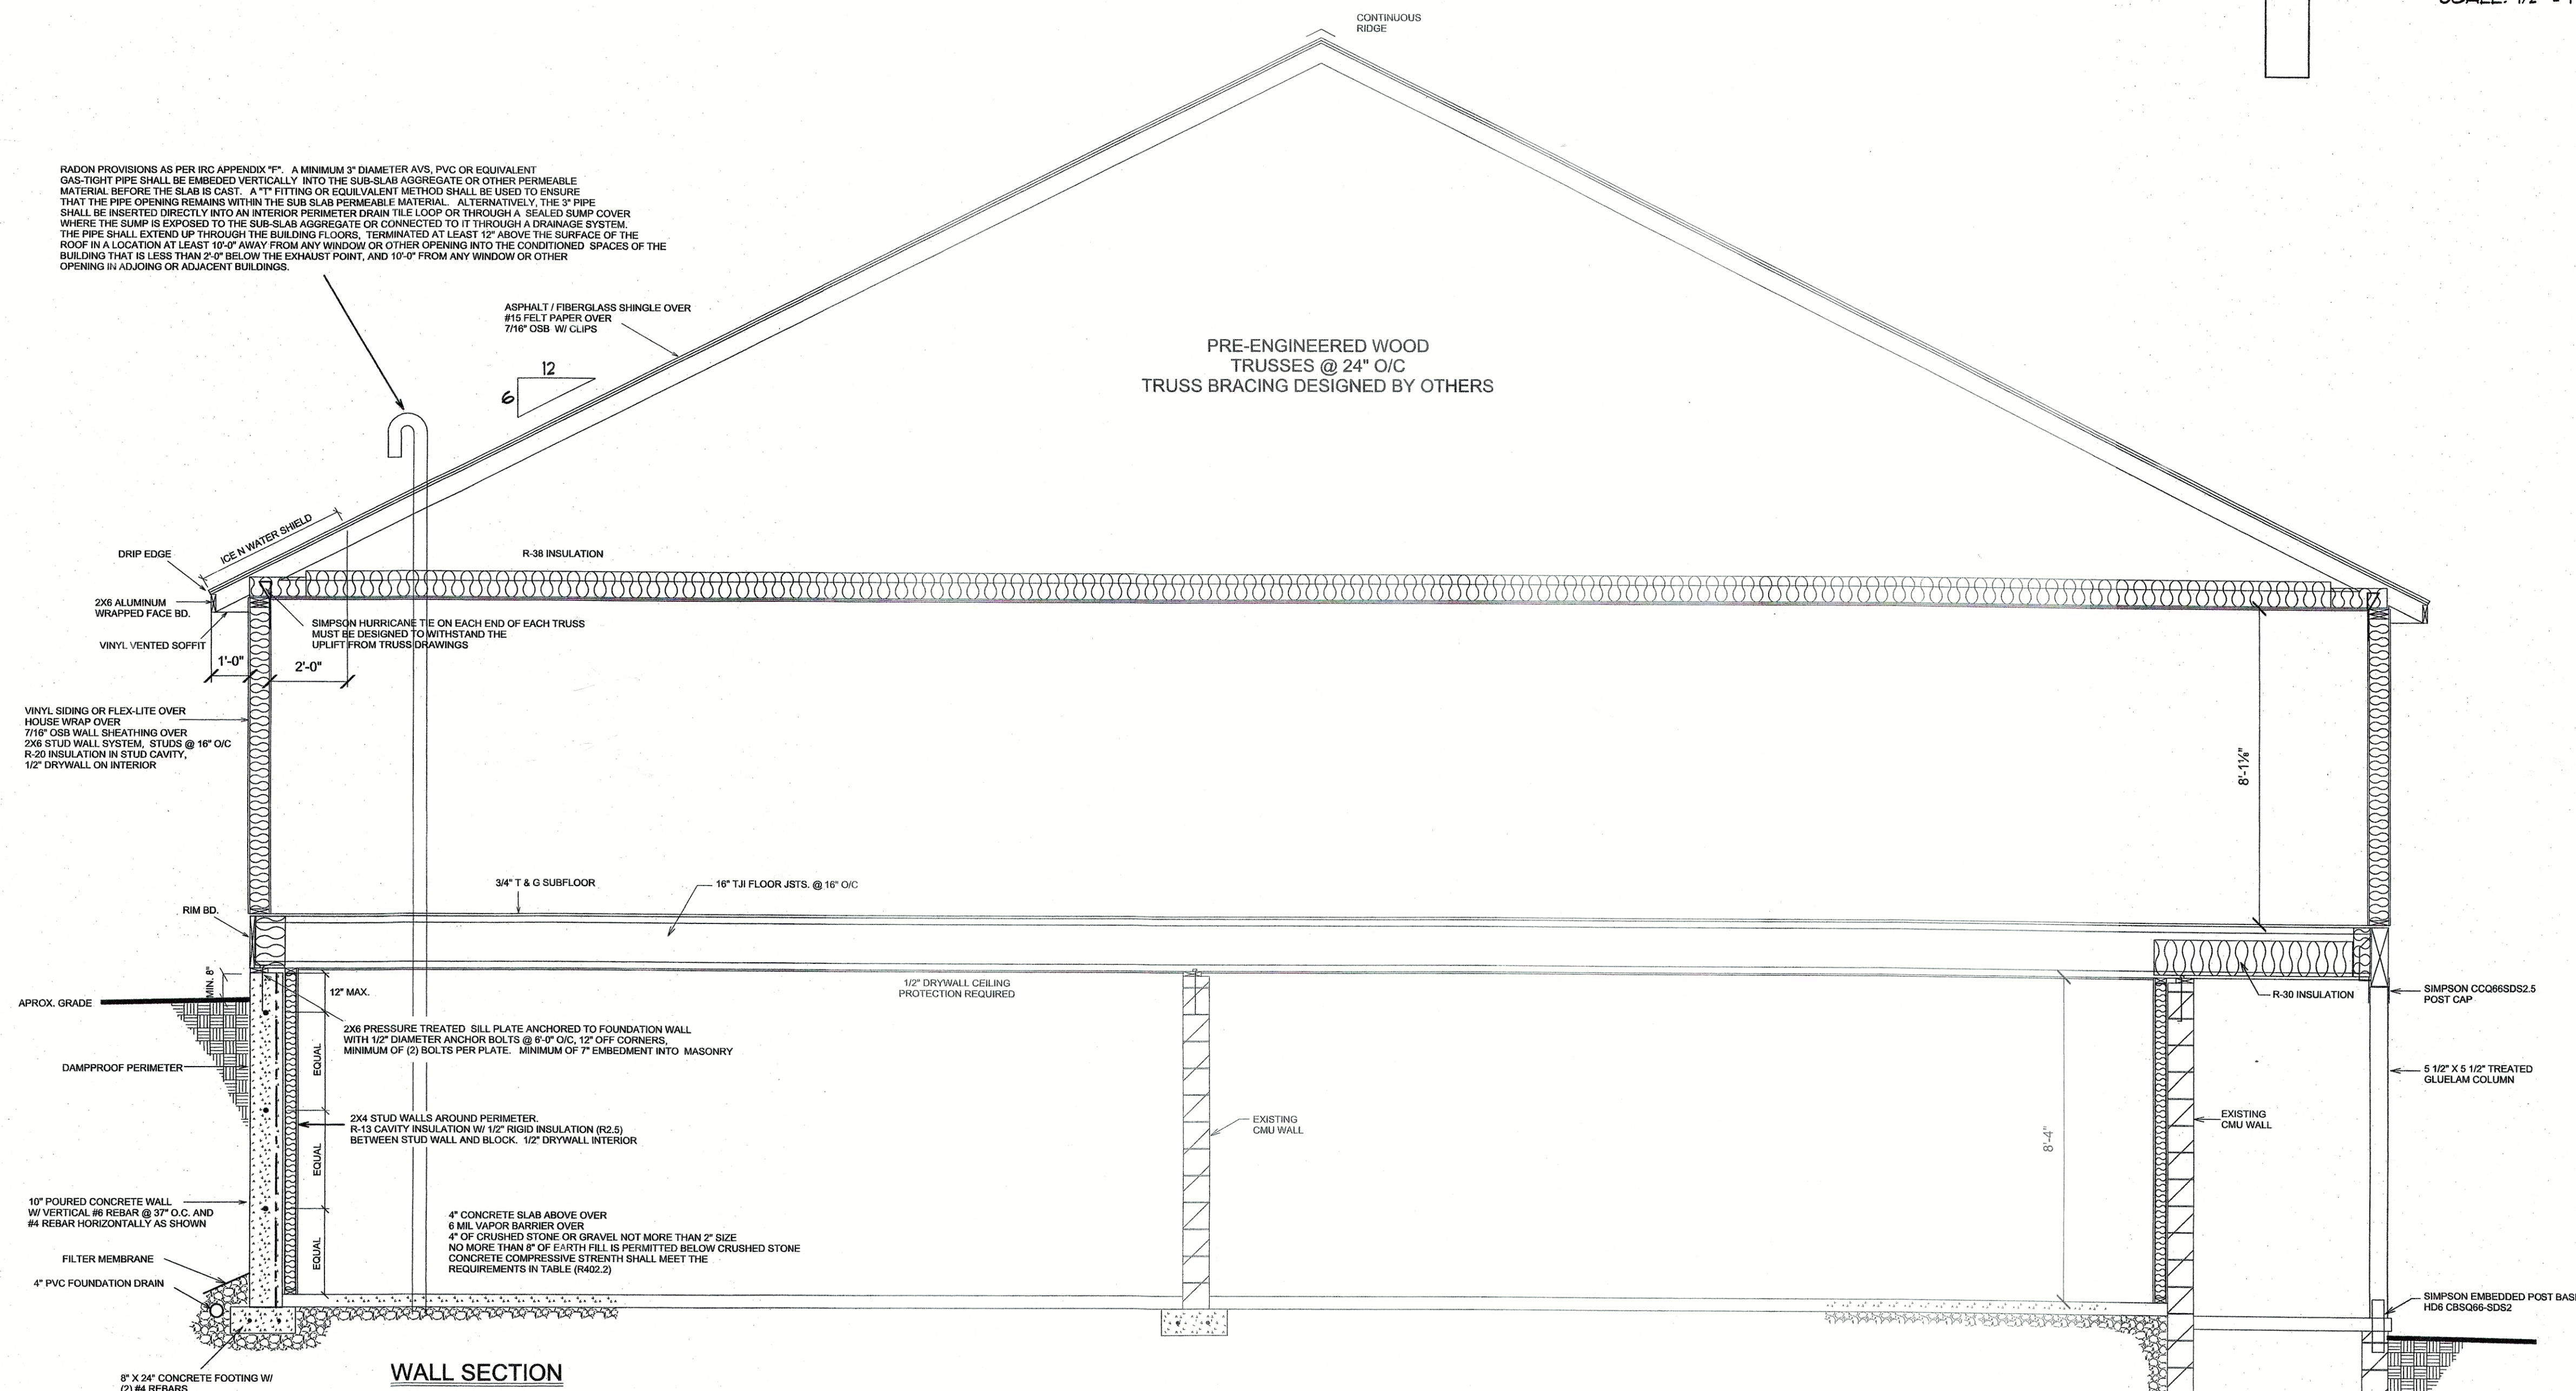

WALL SECTION

SCALE: 3/8" = 1'-0"

THESE DRAWINGS HAVE BEEN PREPARED WITH THE GREATEST OF CARE AND ACCURACY. HOWEVER, THE CONTRACTOR SHALL BE RESPONSIBLE FOR PROVIDING ANY PERSONAL CONSULTATION, SUPERVISION, OR CONTROL OVER THE ACTUAL CONSTRUCTION. MUSSELMAN LUMBER INC. ASSUMES NO RESPONSIBILITY FOR ANY DAMAGES, INCLUDING STRUCTURAL FAILURES DUE TO ANY DEFICIENCIES, OMISSIONS, OR ERRORS IN THE DESIGN OF BLUEPRINTS. IT IS RECOMMENDED THAT YOU CONSULT A LOCAL ARCHITECT OR ENGINEER OF YOUR CHOICE, AND THAT YOU OBTAIN ANY NECESSARY PERMITS AND THE NECESSARY CONSENTMENT OF ANY AFFECTED ADJACENT PROPERTY OWNERS. THE CONTRACTOR SHALL BE RESPONSIBLE FOR THE CONSTRUCTION OF THIS PROJECT. 

DRAWN BY:
D. WISE

DATE: 07-12-16 PRELIMINARY
REVISION: 07-29-16 FINAL PLAN

MUSSELMAN LUMBER INC.
200 BRIMMER AVE
NEW HOLLAND, PA 17557
PHONE# 717-354-4321
FAX # 717-355-2401

**MUSSELMAN
LUMBER, INC.**

DRAWING #
16-118

SHEET NUMBER
5 OF 5